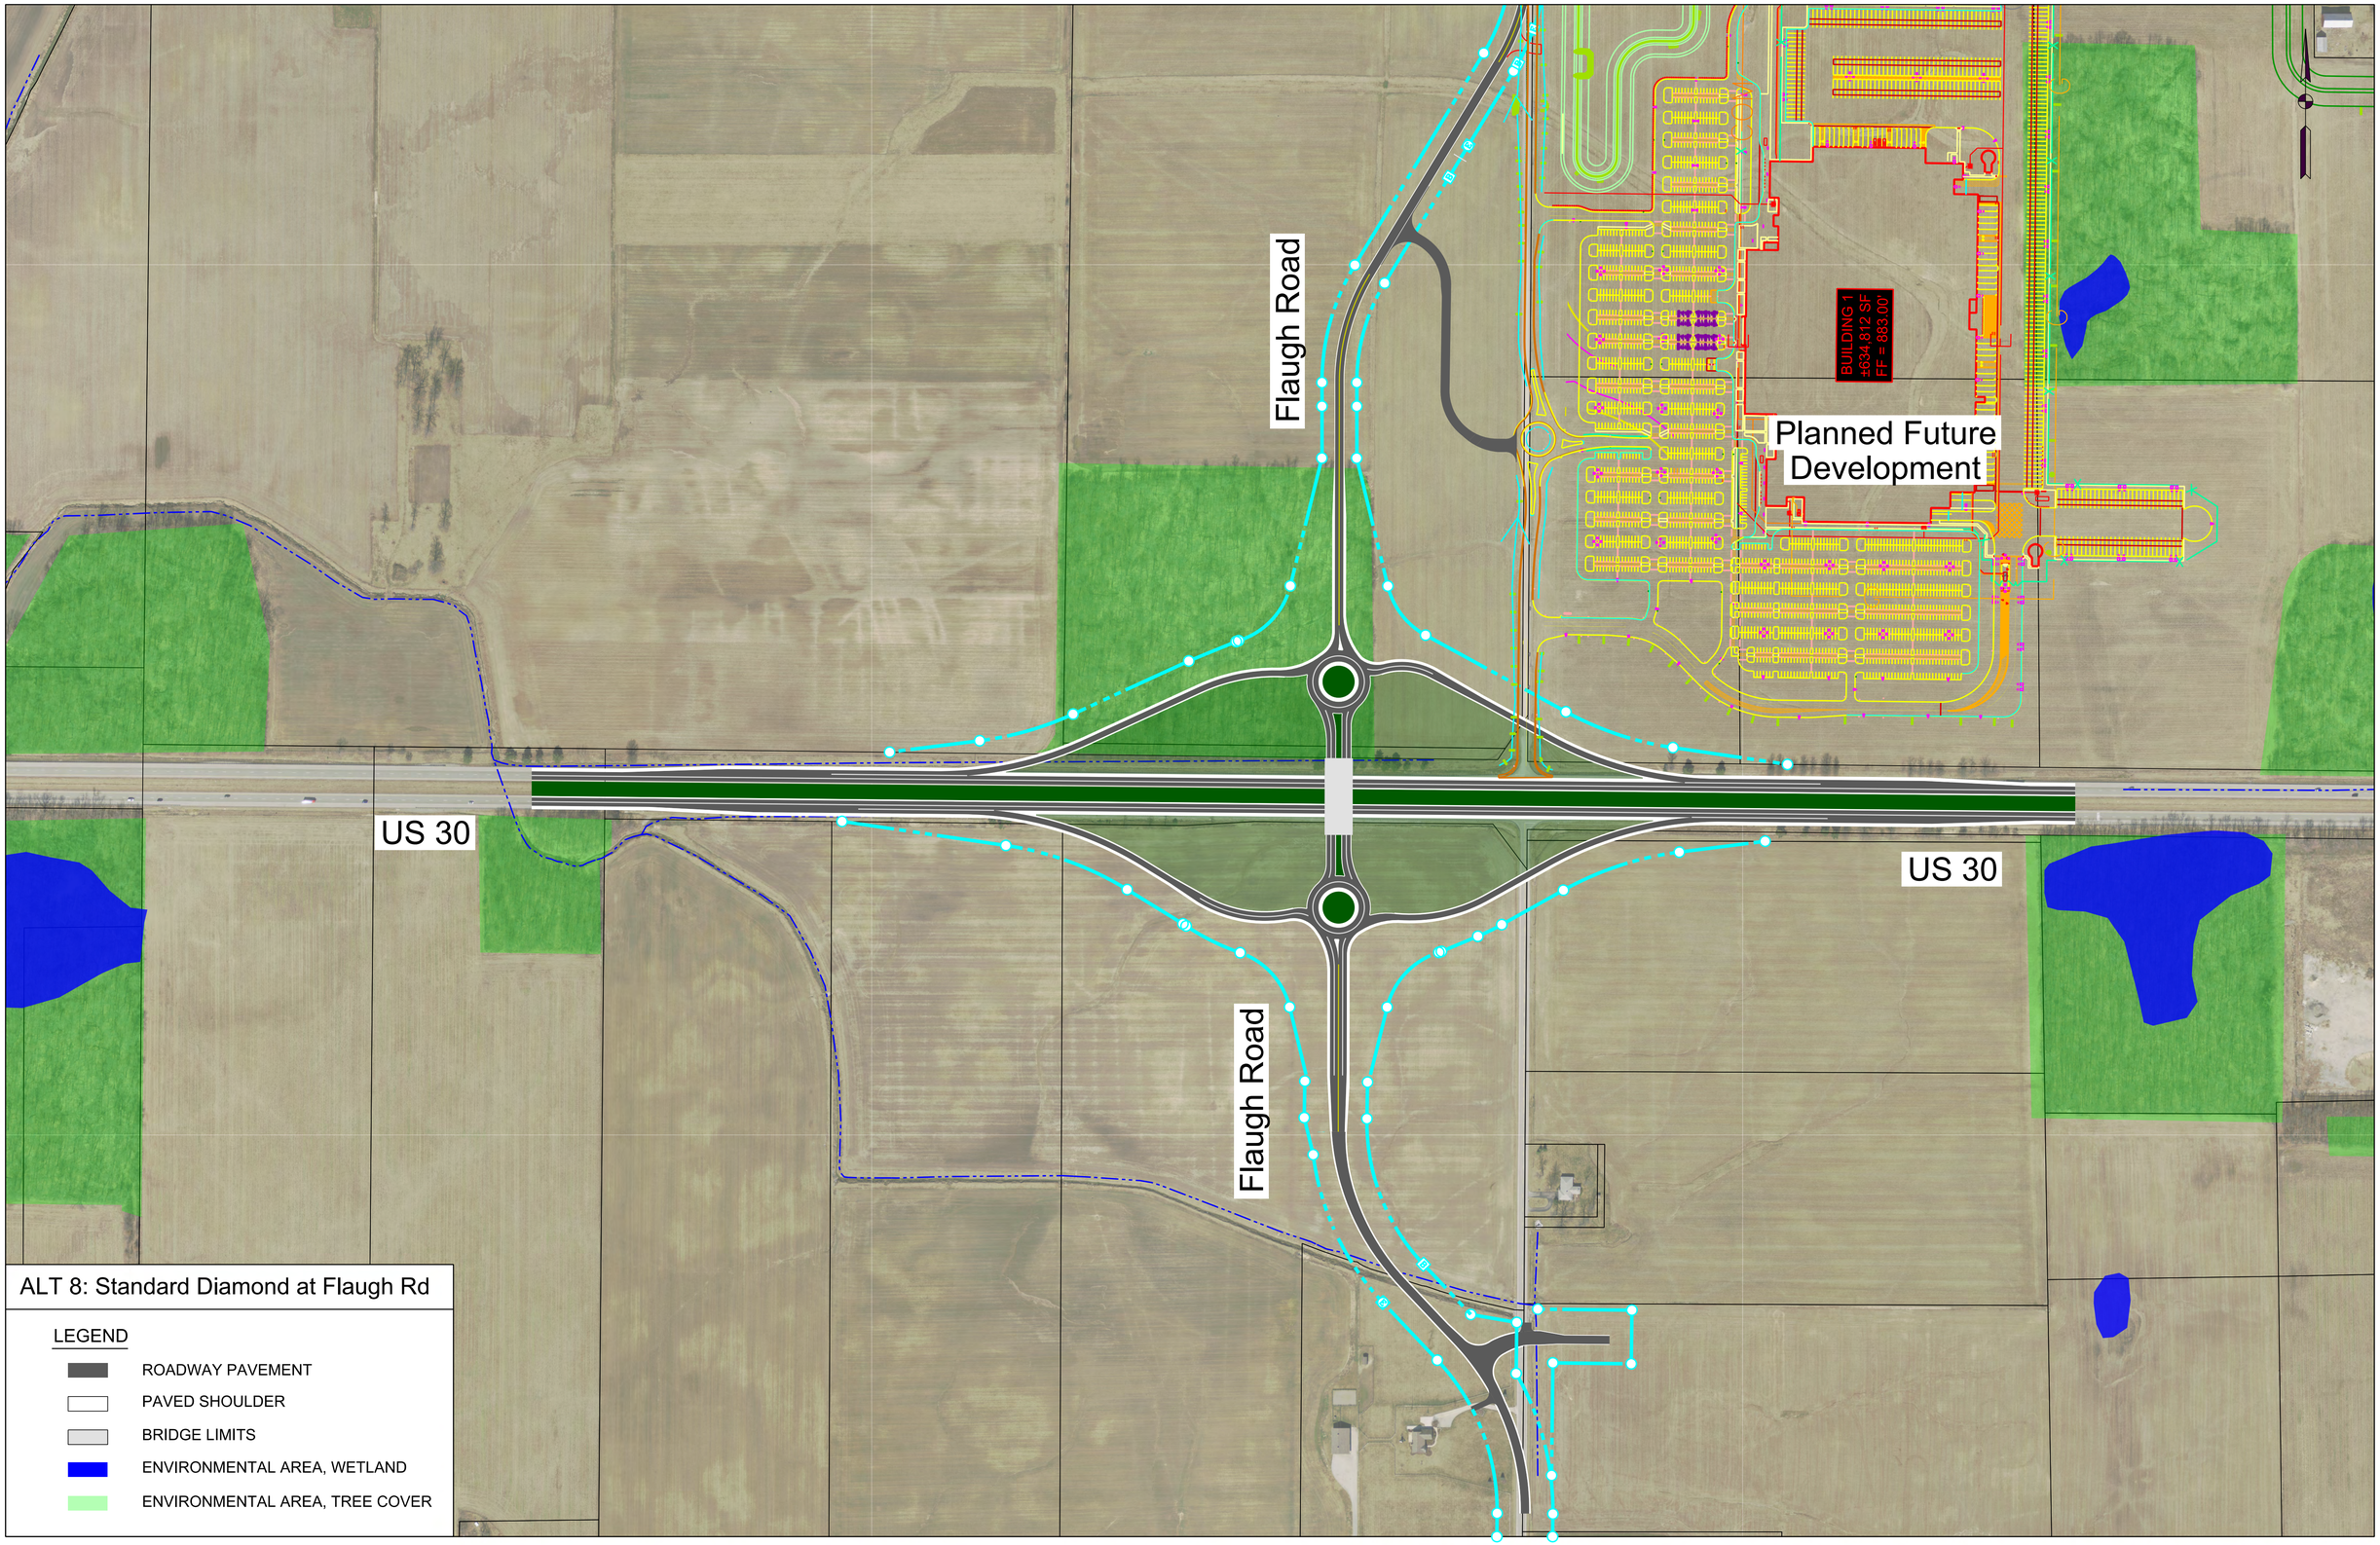
Flaugh Road
BUILDING 1
±634,812 SF
FF = 883.00'
Planned Future
Development
US 30
US 30
Flaugh Road
ALT 8: Standard Diamond at Flaugh Rd
LEGEND
ROADWAY PAVEMENT
PAVED SHOULDER
BRIDGE LIMITS
ENVIRONMENTAL AREA, WETLAND
ENVIRONMENTAL AREA, TREE COVER