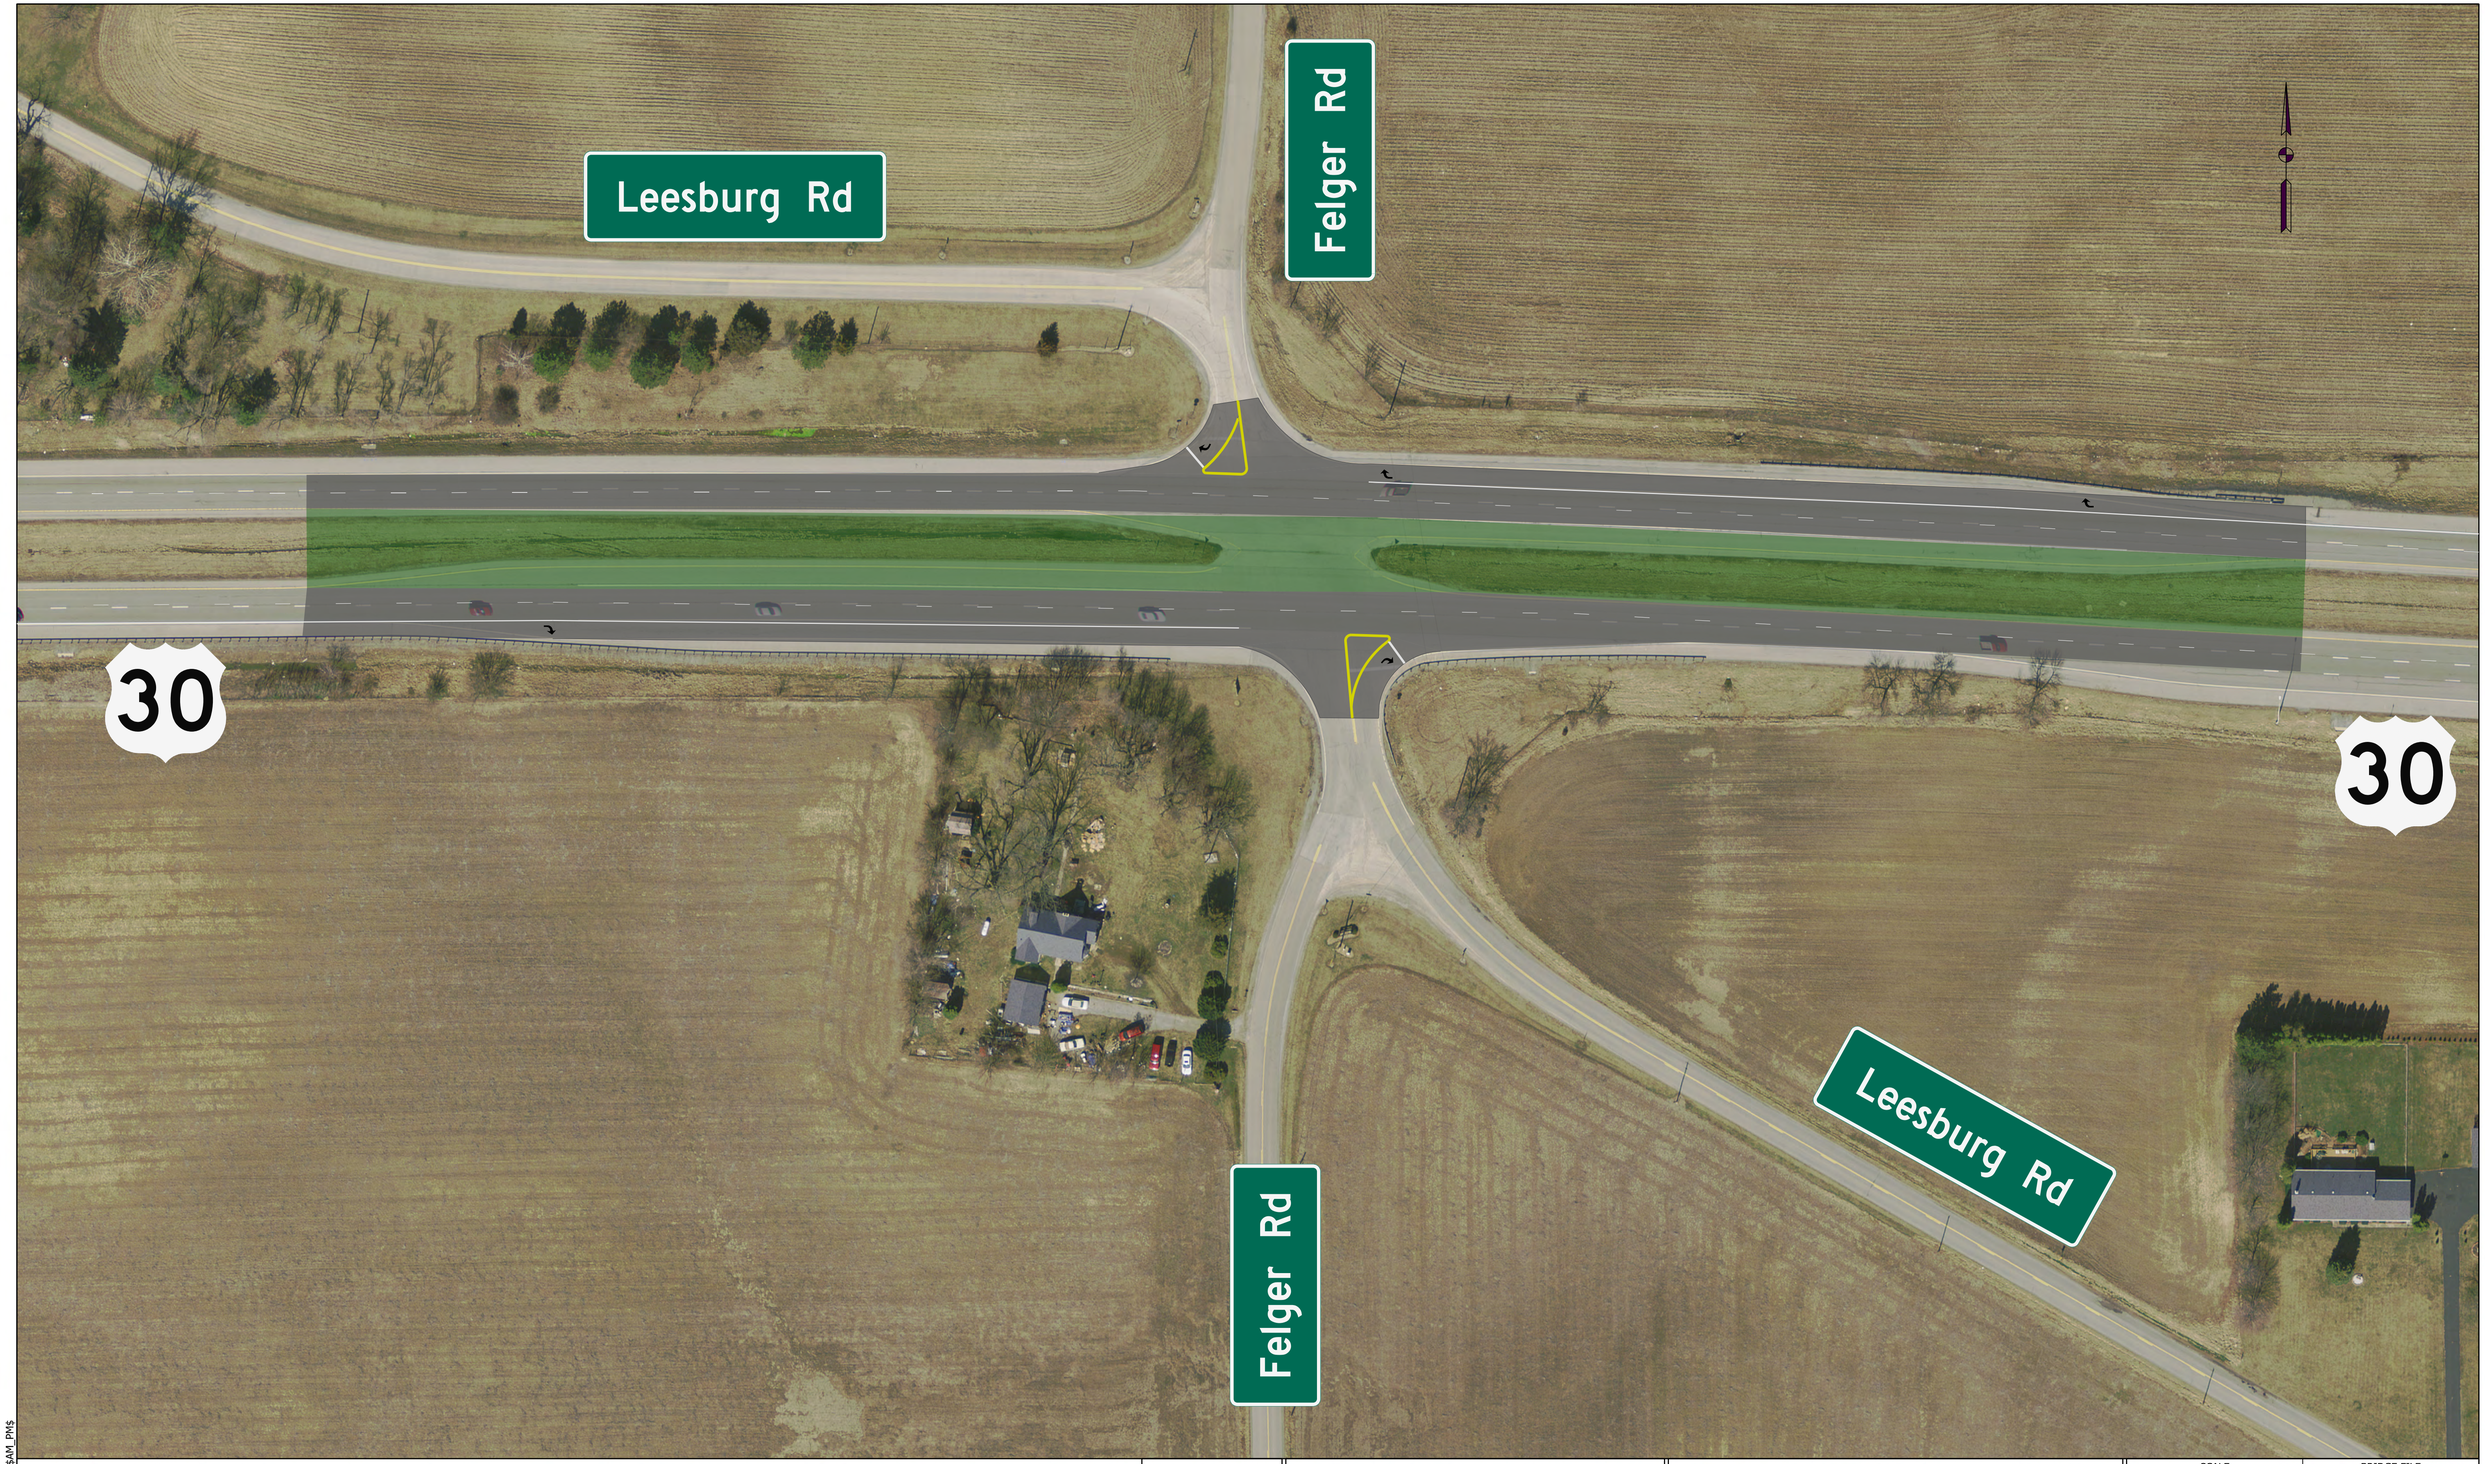

NOT FOR CONSTRUCTION

RECOMMENDED FOR APPROVAL _____ SIG_DT
DESIGN ENGINEER DATE

DESIGNED: $DESBY$ DES_DT | DRAWN: $DWNBY$ DWN_DT

CHECKED: $DESCHKBY$ DES_CHKBY_DATE | CHECKED: $DWNCHKBY$ $DWNCHK_DT$

INDIANA DEPARTMENT OF TRANSPORTATION

RIRO Alternative
US 30 at Felger Road

SCALE	BRIDGE FILE
1" = 50 '	$BRIDGE_FILE$
	DESIGNATION
	DES_NO

SURVEY BOOK	SHEETS
SRV_BK	of
CONTRACT	PROJECT
CON_NO	$PROJ_NO$

Plot$PLOT_DATE$ $PLOT_TIME$ AM_PM

L:\INDOT\18070905-02\Draw\Sheets\Exhibits\Concept Exhibit_RIRO Felger.dgn