NOT FOR CONSTRUCTION

RECOMMENDED FOR APPROVAL _____ 6/9/2021
DESIGN ENGINEER DATE

DESIGNED: MES 6/9/2021	DRAWN: MES 6/9/2021
CHECKED: AJB 6/9/2021	CHECKED: AJB 6/9/2021

INDIANA DEPARTMENT OF TRANSPORTATION

RIRO Alternative
US 30 at O'Day Road

SCALE	BRIDGE FILE
1" = 50 '	N/A
	DESIGNATION
	TBD
SURVEY BOOK	SHEETS
Electronic	of
CONTRACT	PROJECT
TBD	1807090501

PlotPLOT_DATE$ PLOT_TIME$ AM_PM

L:\INDOT\18070905-02\Draw\Sheets\Exhibits\Concept Exhibit_RIRO ODay.dgn

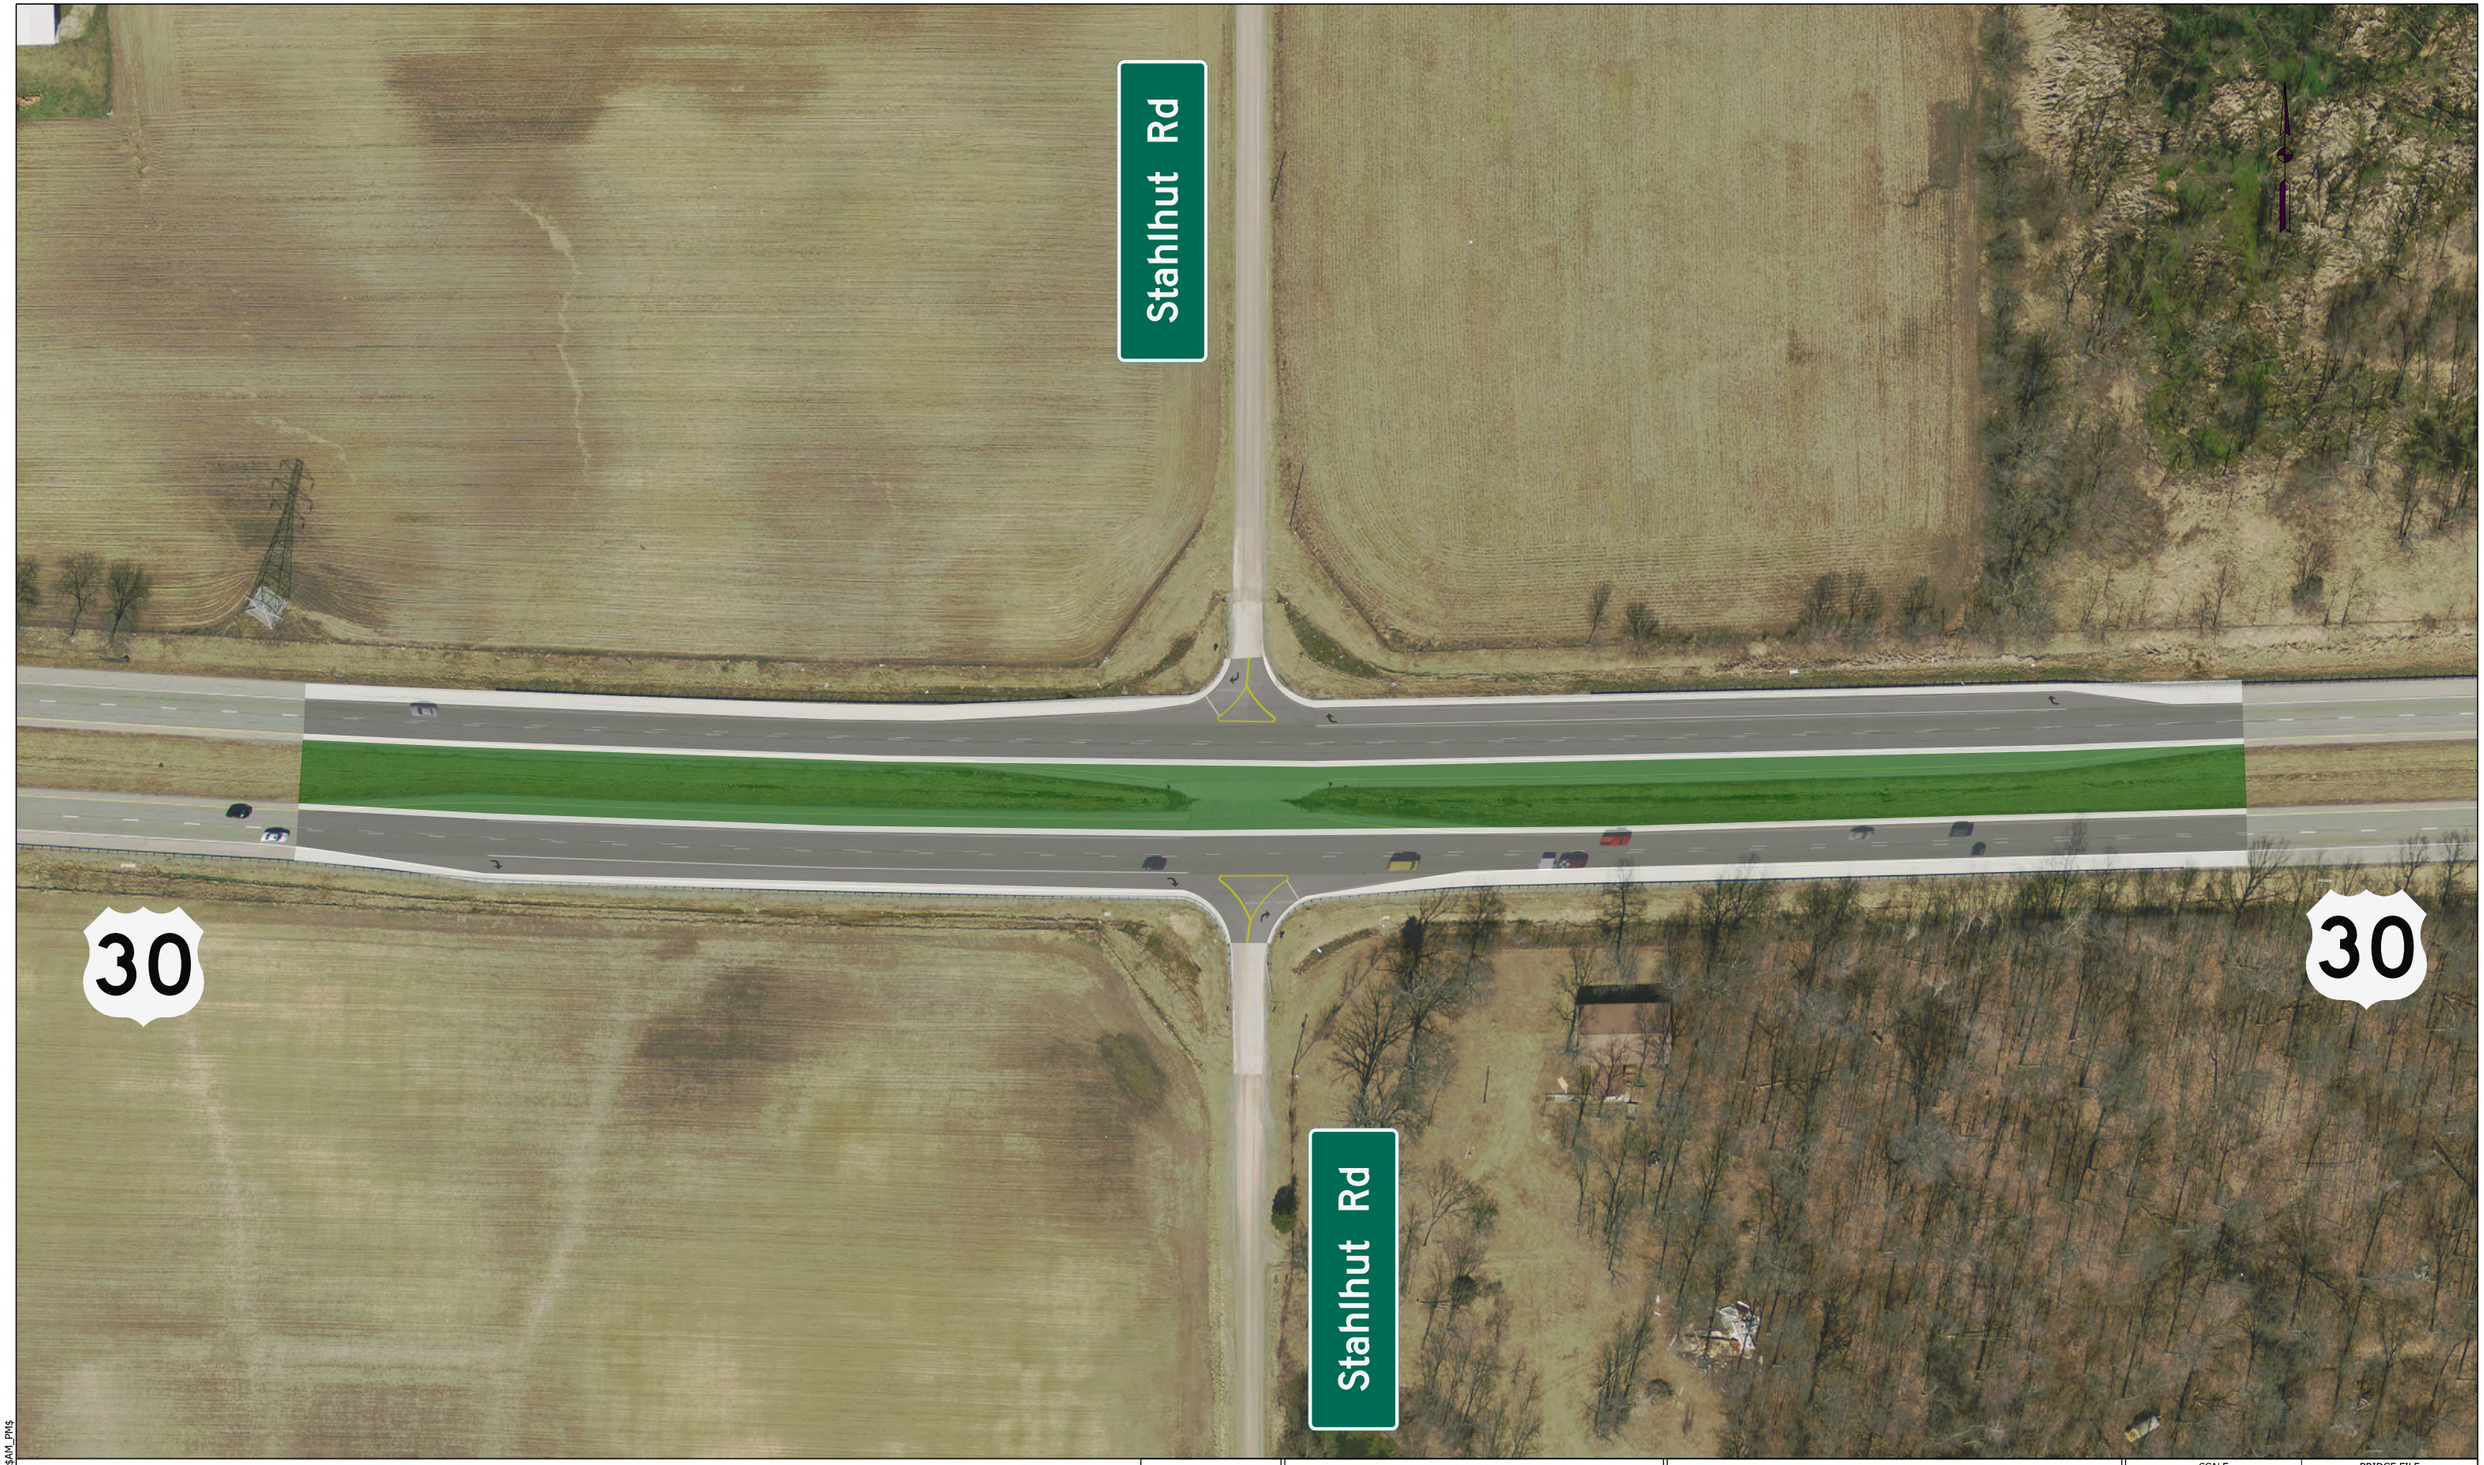

NOT FOR CONSTRUCTION

RECOMMENDED FOR APPROVAL _____ 6/9/2021
DESIGN ENGINEER DATE

DESIGNED: MES 6/9/2021	DRAWN: MES 6/9/2021
CHECKED: AJB 6/9/2021	CHECKED: AJB 6/9/2021

INDIANA DEPARTMENT OF TRANSPORTATION

RIRO Alternative
US 30 at Stahlhut Road

SCALE	BRIDGE FILE
1" = 50 '	N/A
	DESIGNATION
	TBD

SURVEY BOOK	SHEETS
Electronic	of
CONTRACT	PROJECT
TBD	1807090501

PLOT_DATE$ PLOT_TIME$ AM_PM

L:\INDOT\18070905-02\Draw\Sheets\Exhibits\Concept Exhibit_RIRO Stahlhut.dgn