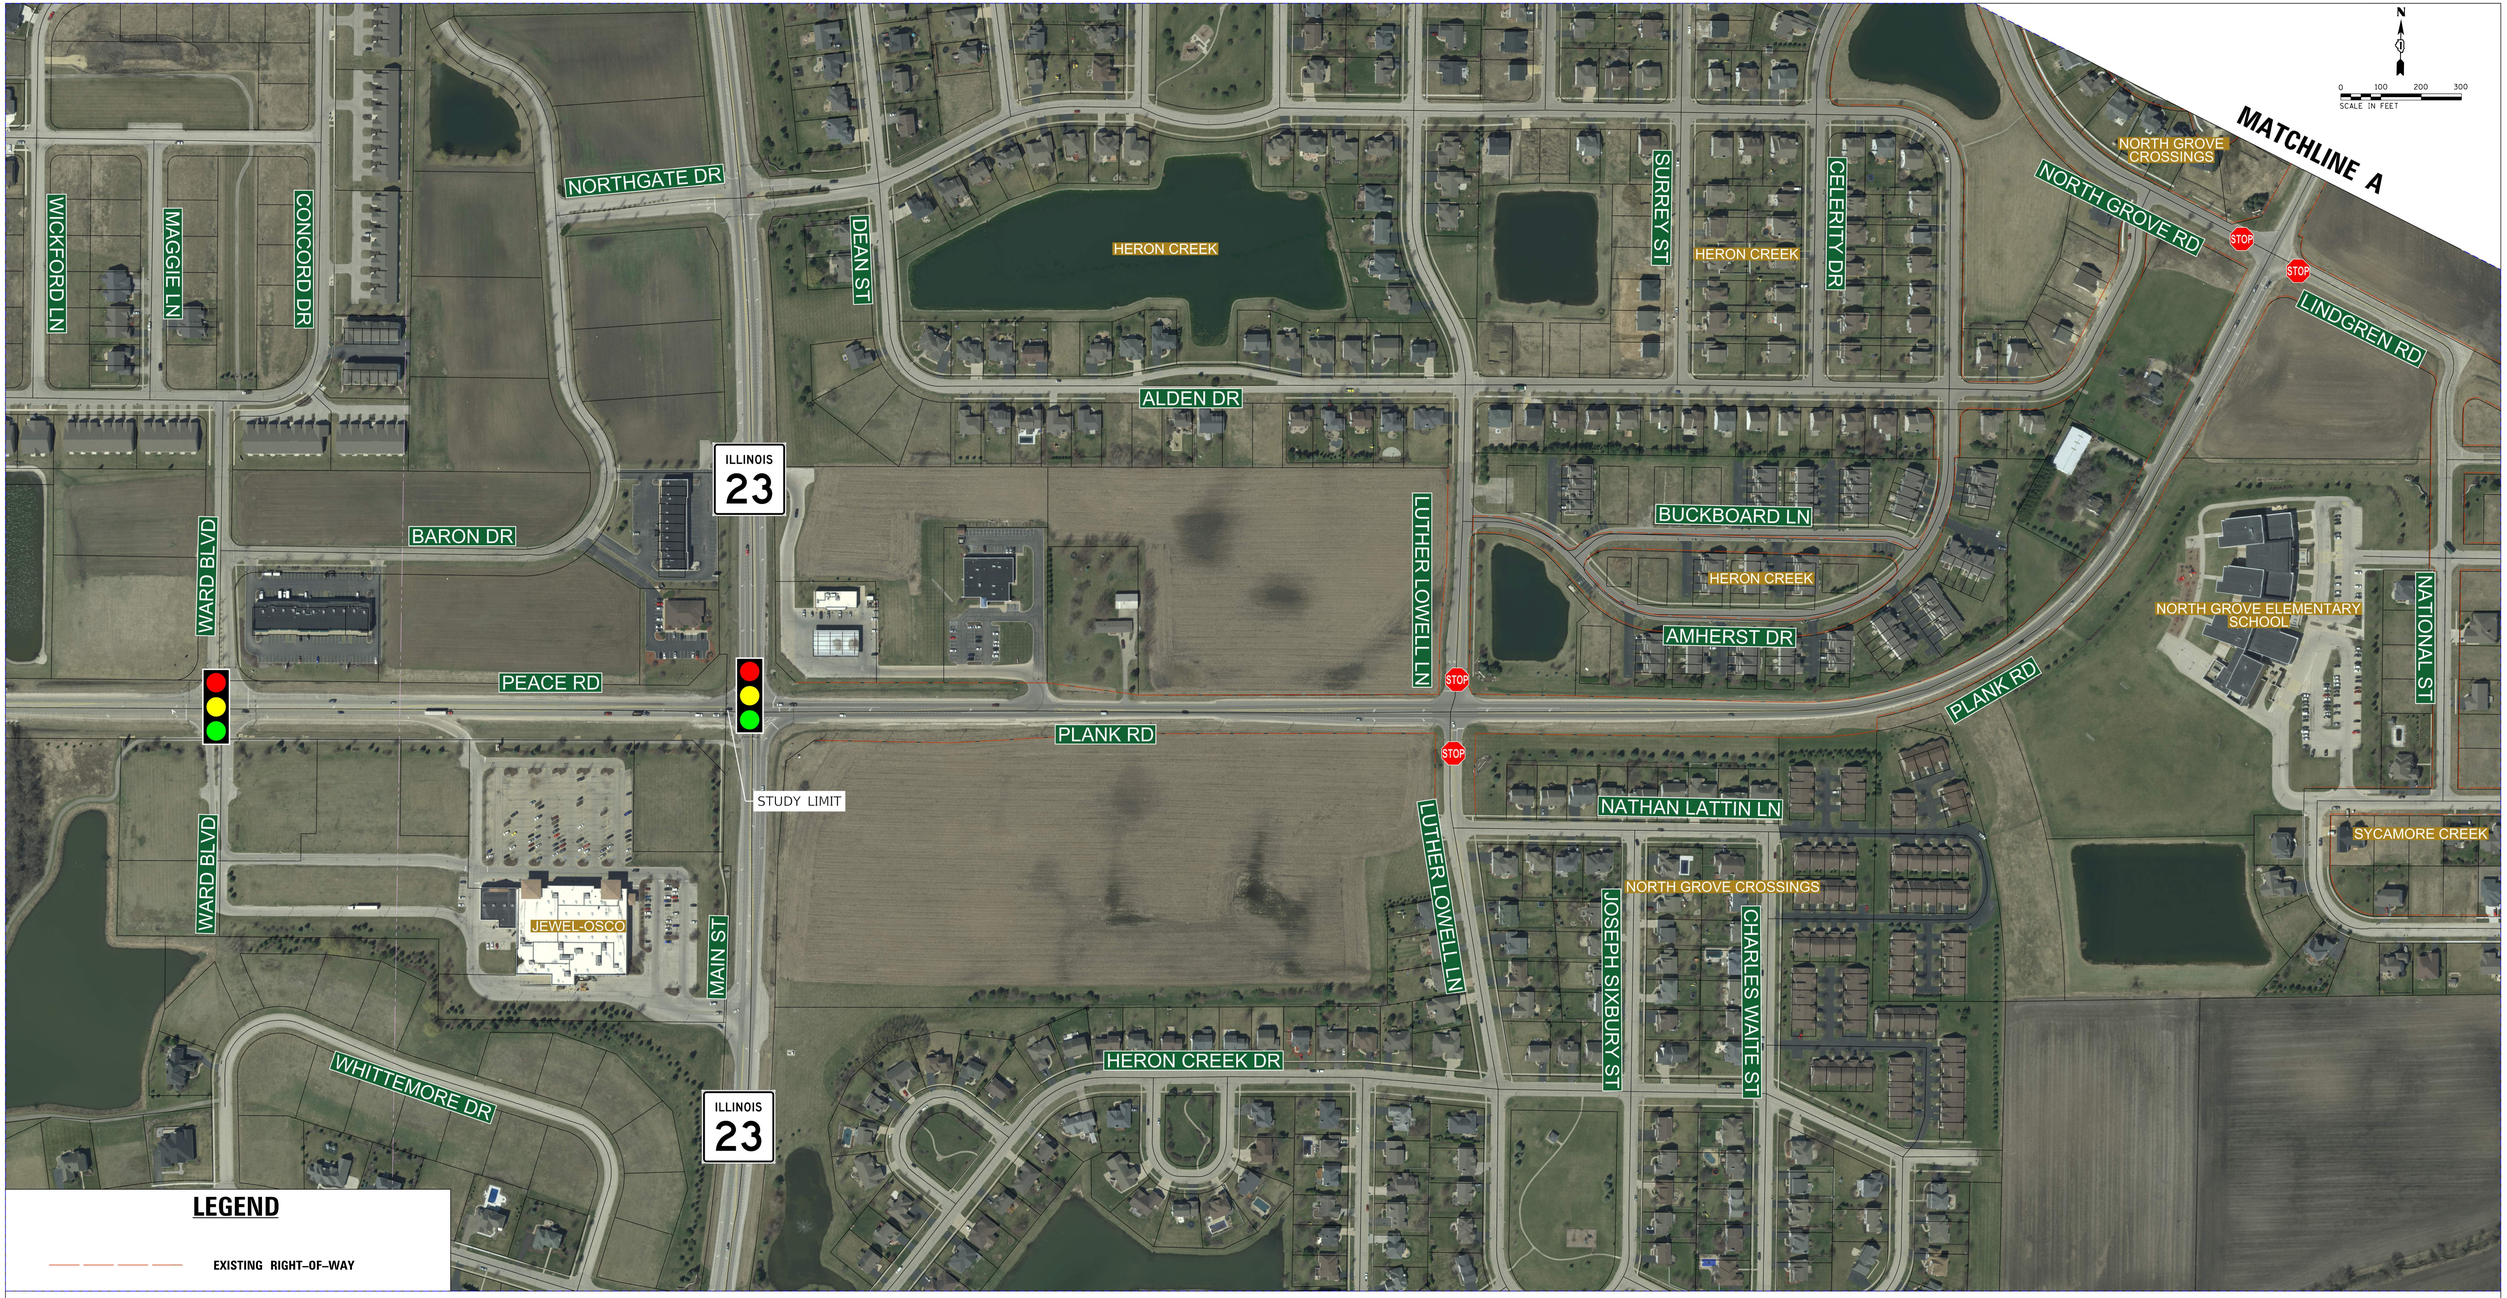

PLANK ROAD REALIGNMENT PHASE 1 STUDY
EXISTING CONDITIONS