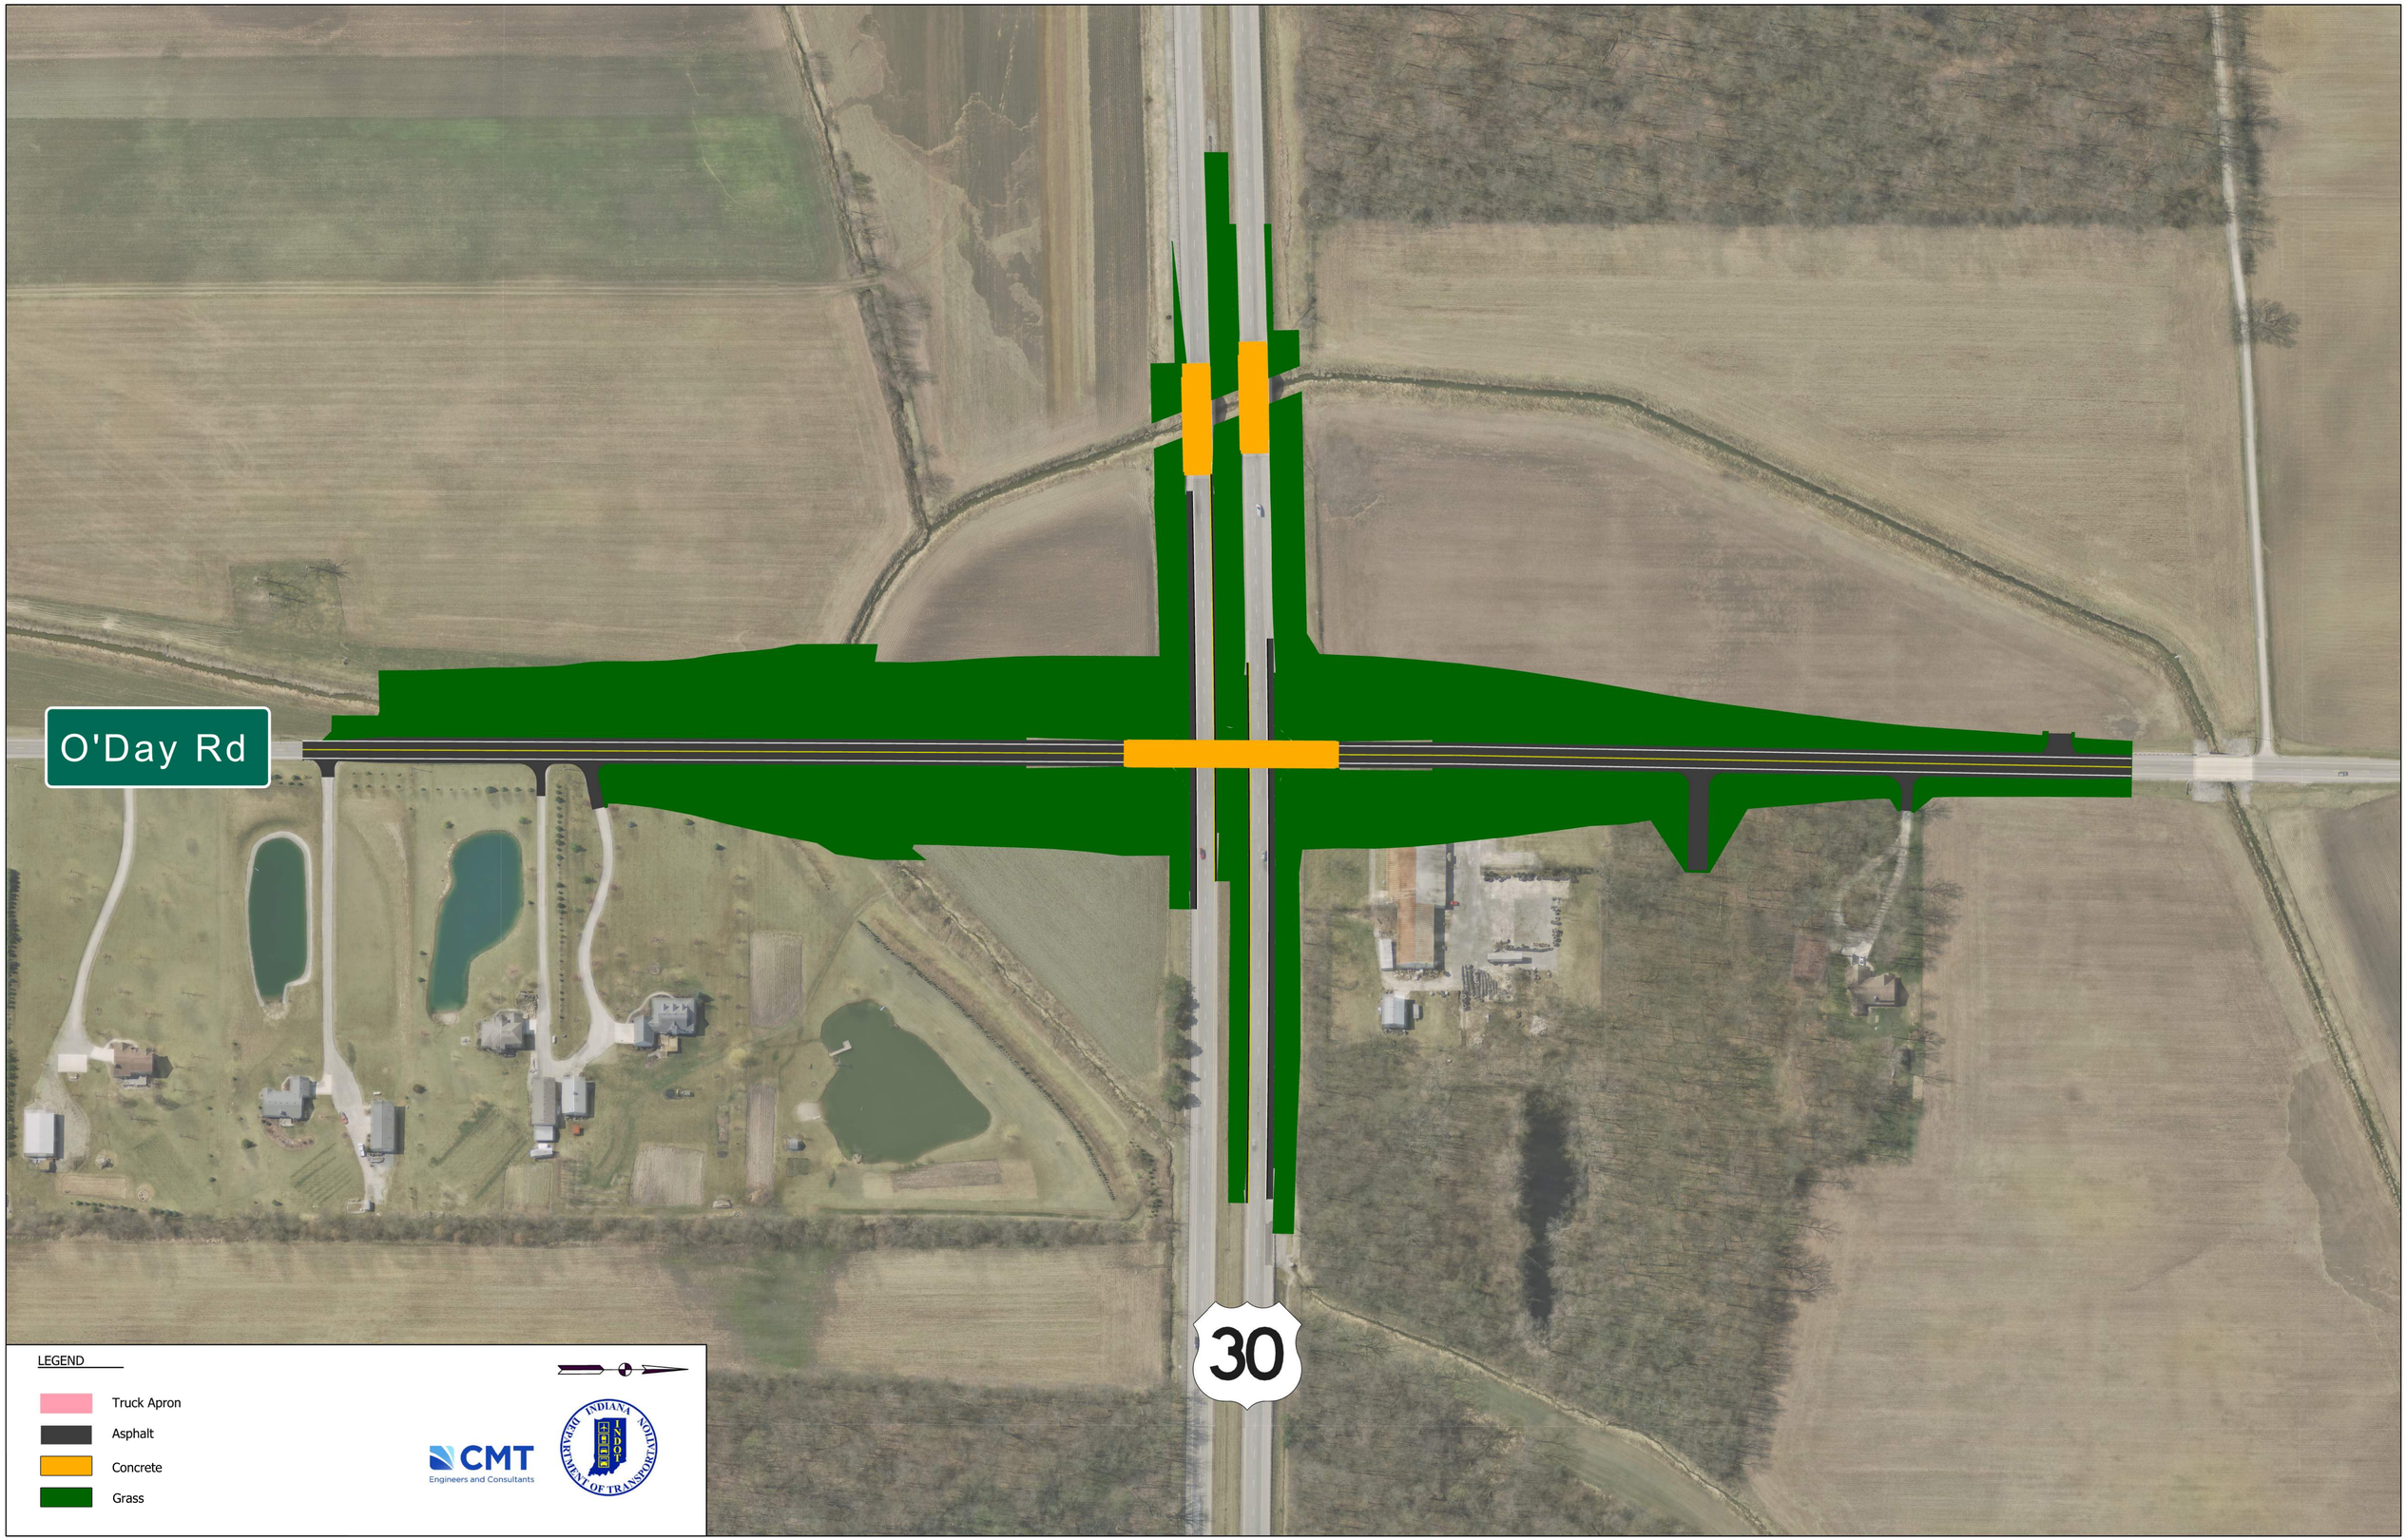
O'Day Rd
30
LEGEND
Truck Apron
Asphalt
Concrete
Grass
CMT
Engineers and Consultants
INDIANA DEPARTMENT OF TRANSPORTATION